

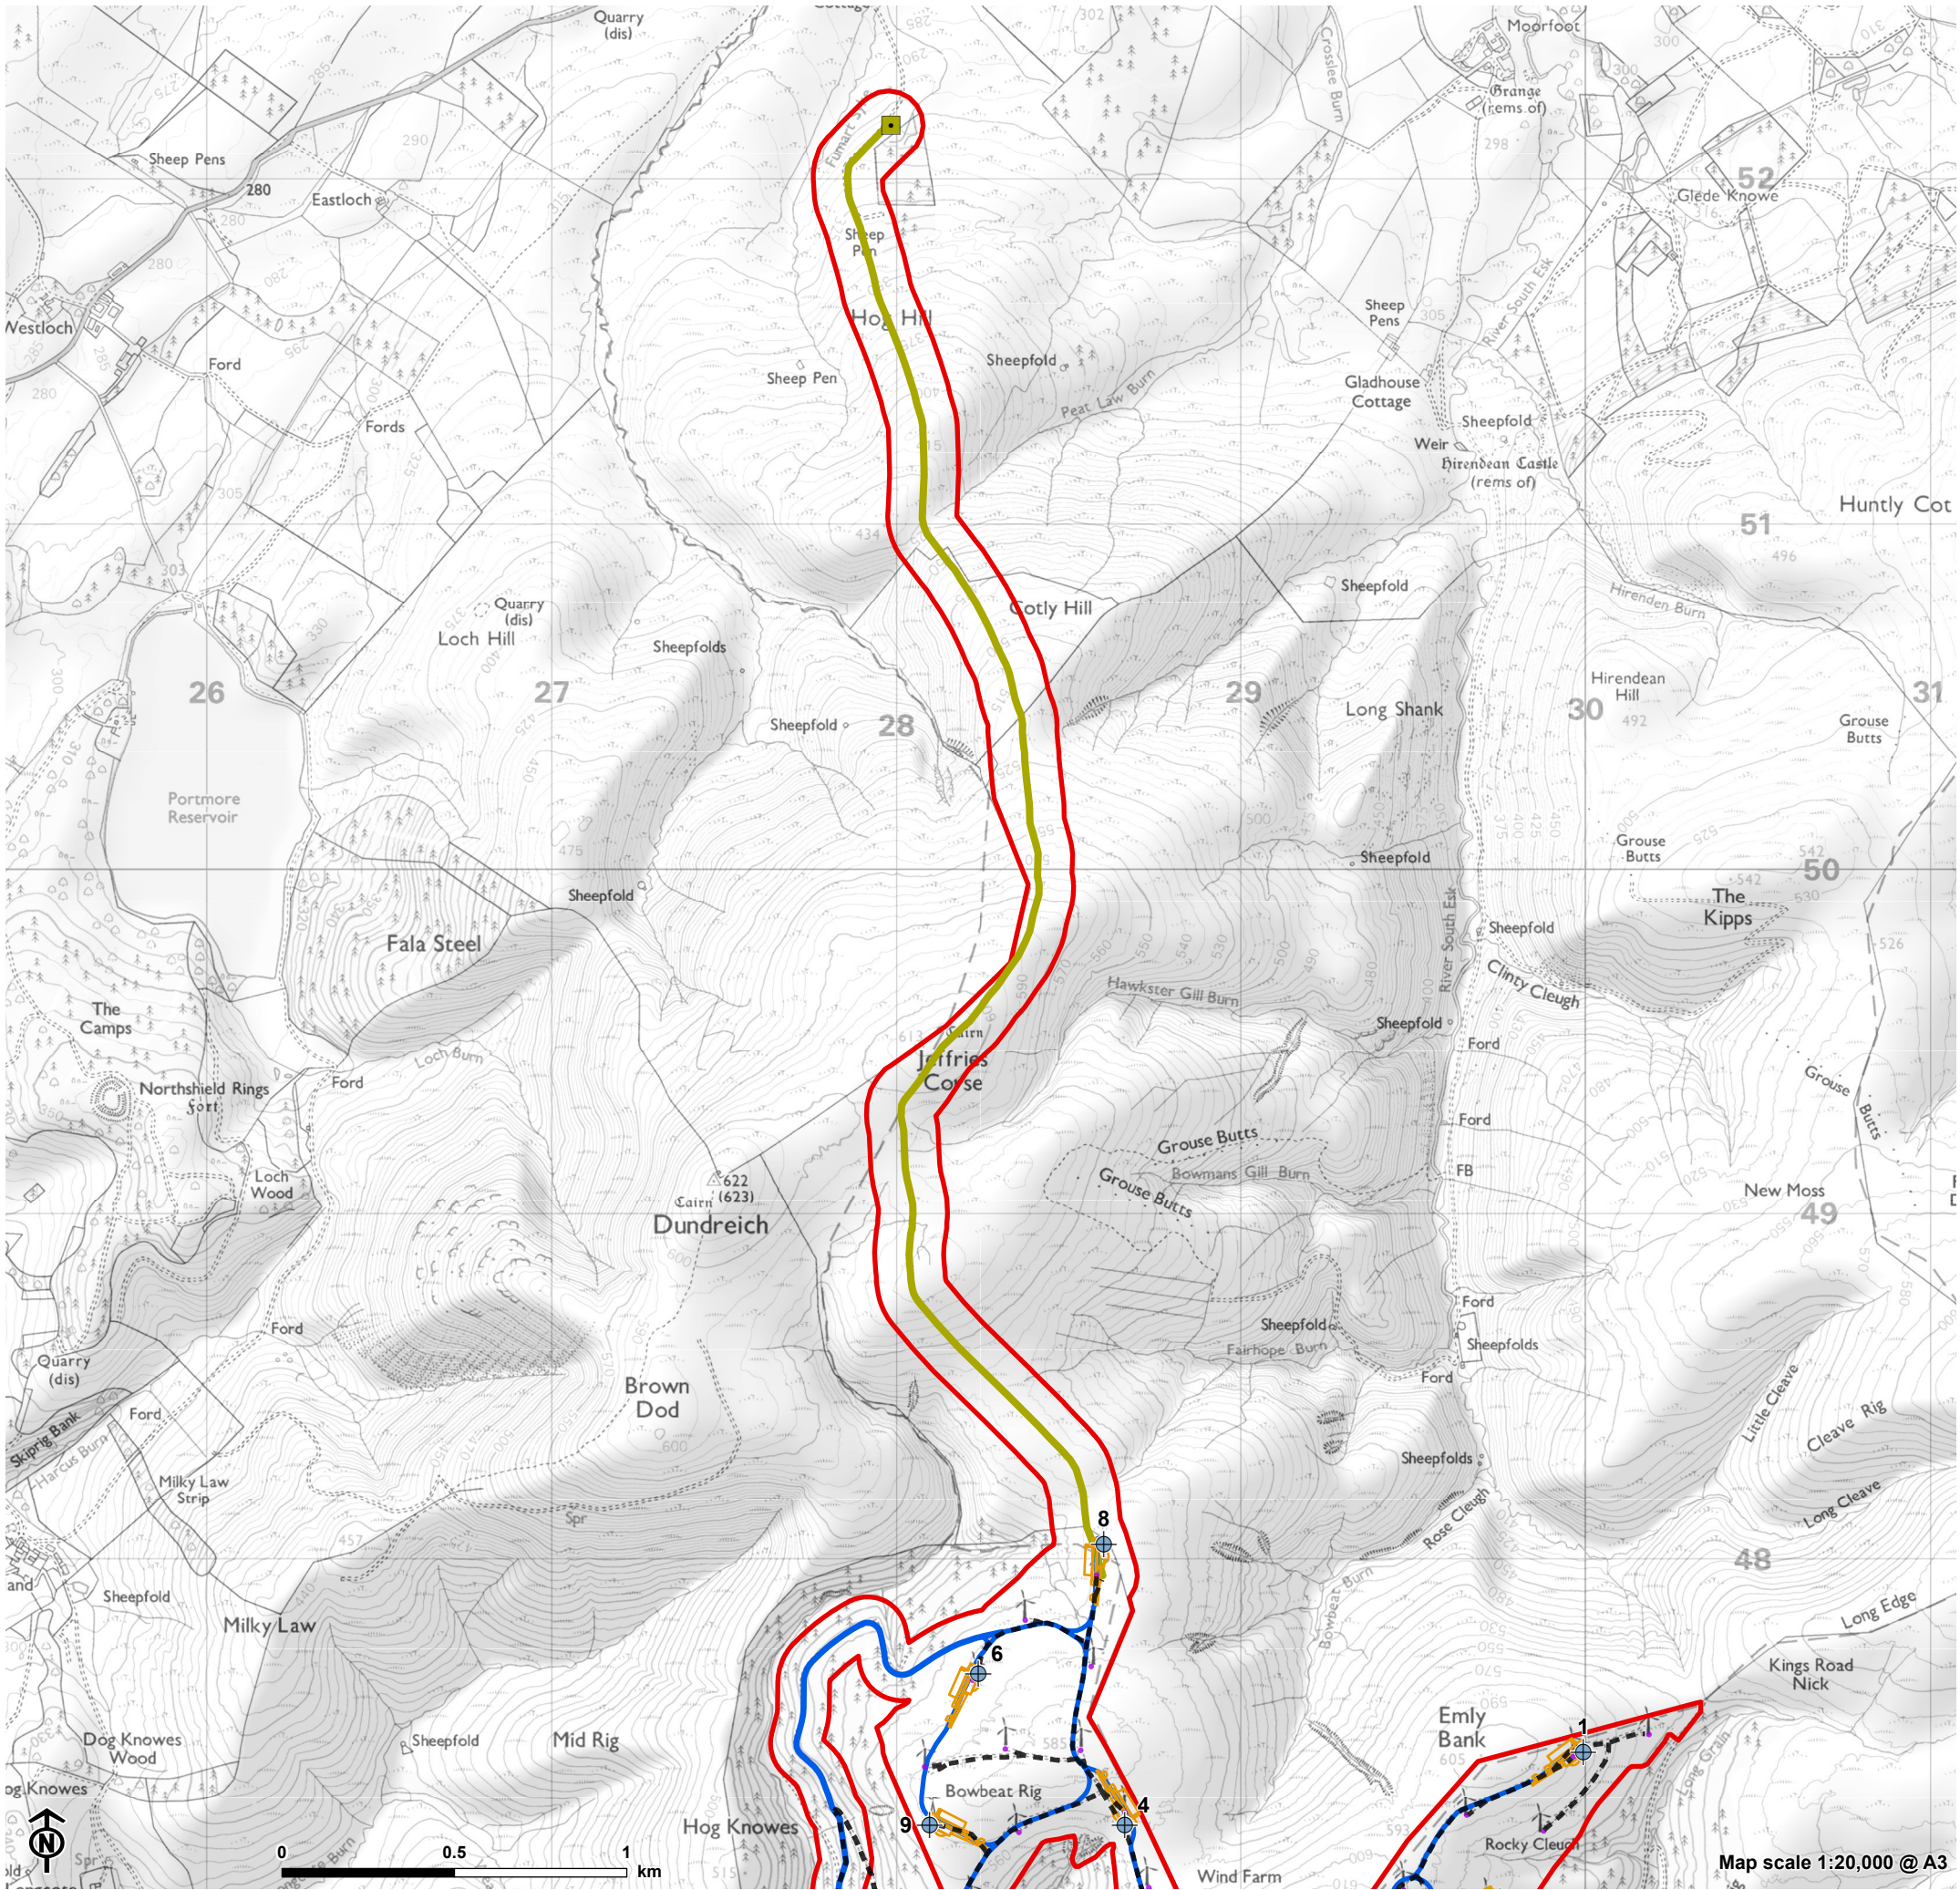


Figure 2.1a: Proposed Development

- Site boundary
- Turbine
- Hardstanding
- Proposed access track
- Substation
- Cable connection to substation
- Existing development infrastructure
- Existing turbine
- Existing access track



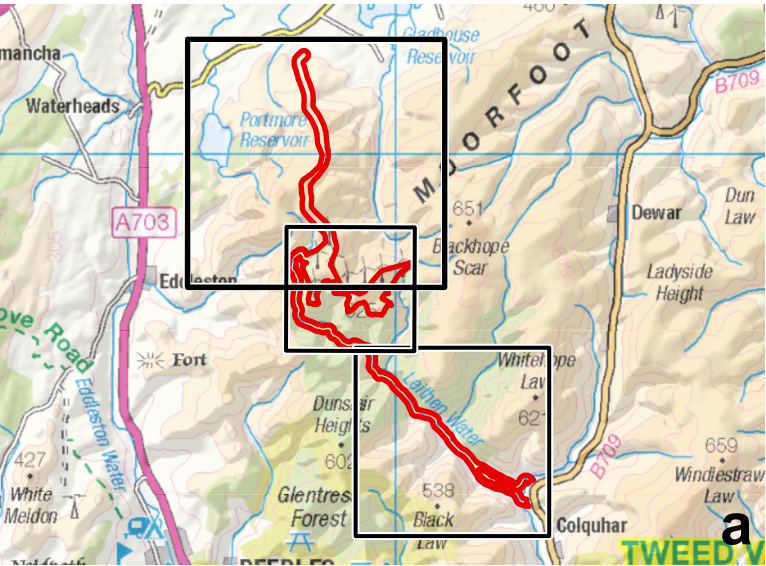


Figure 2.1b: Proposed Development

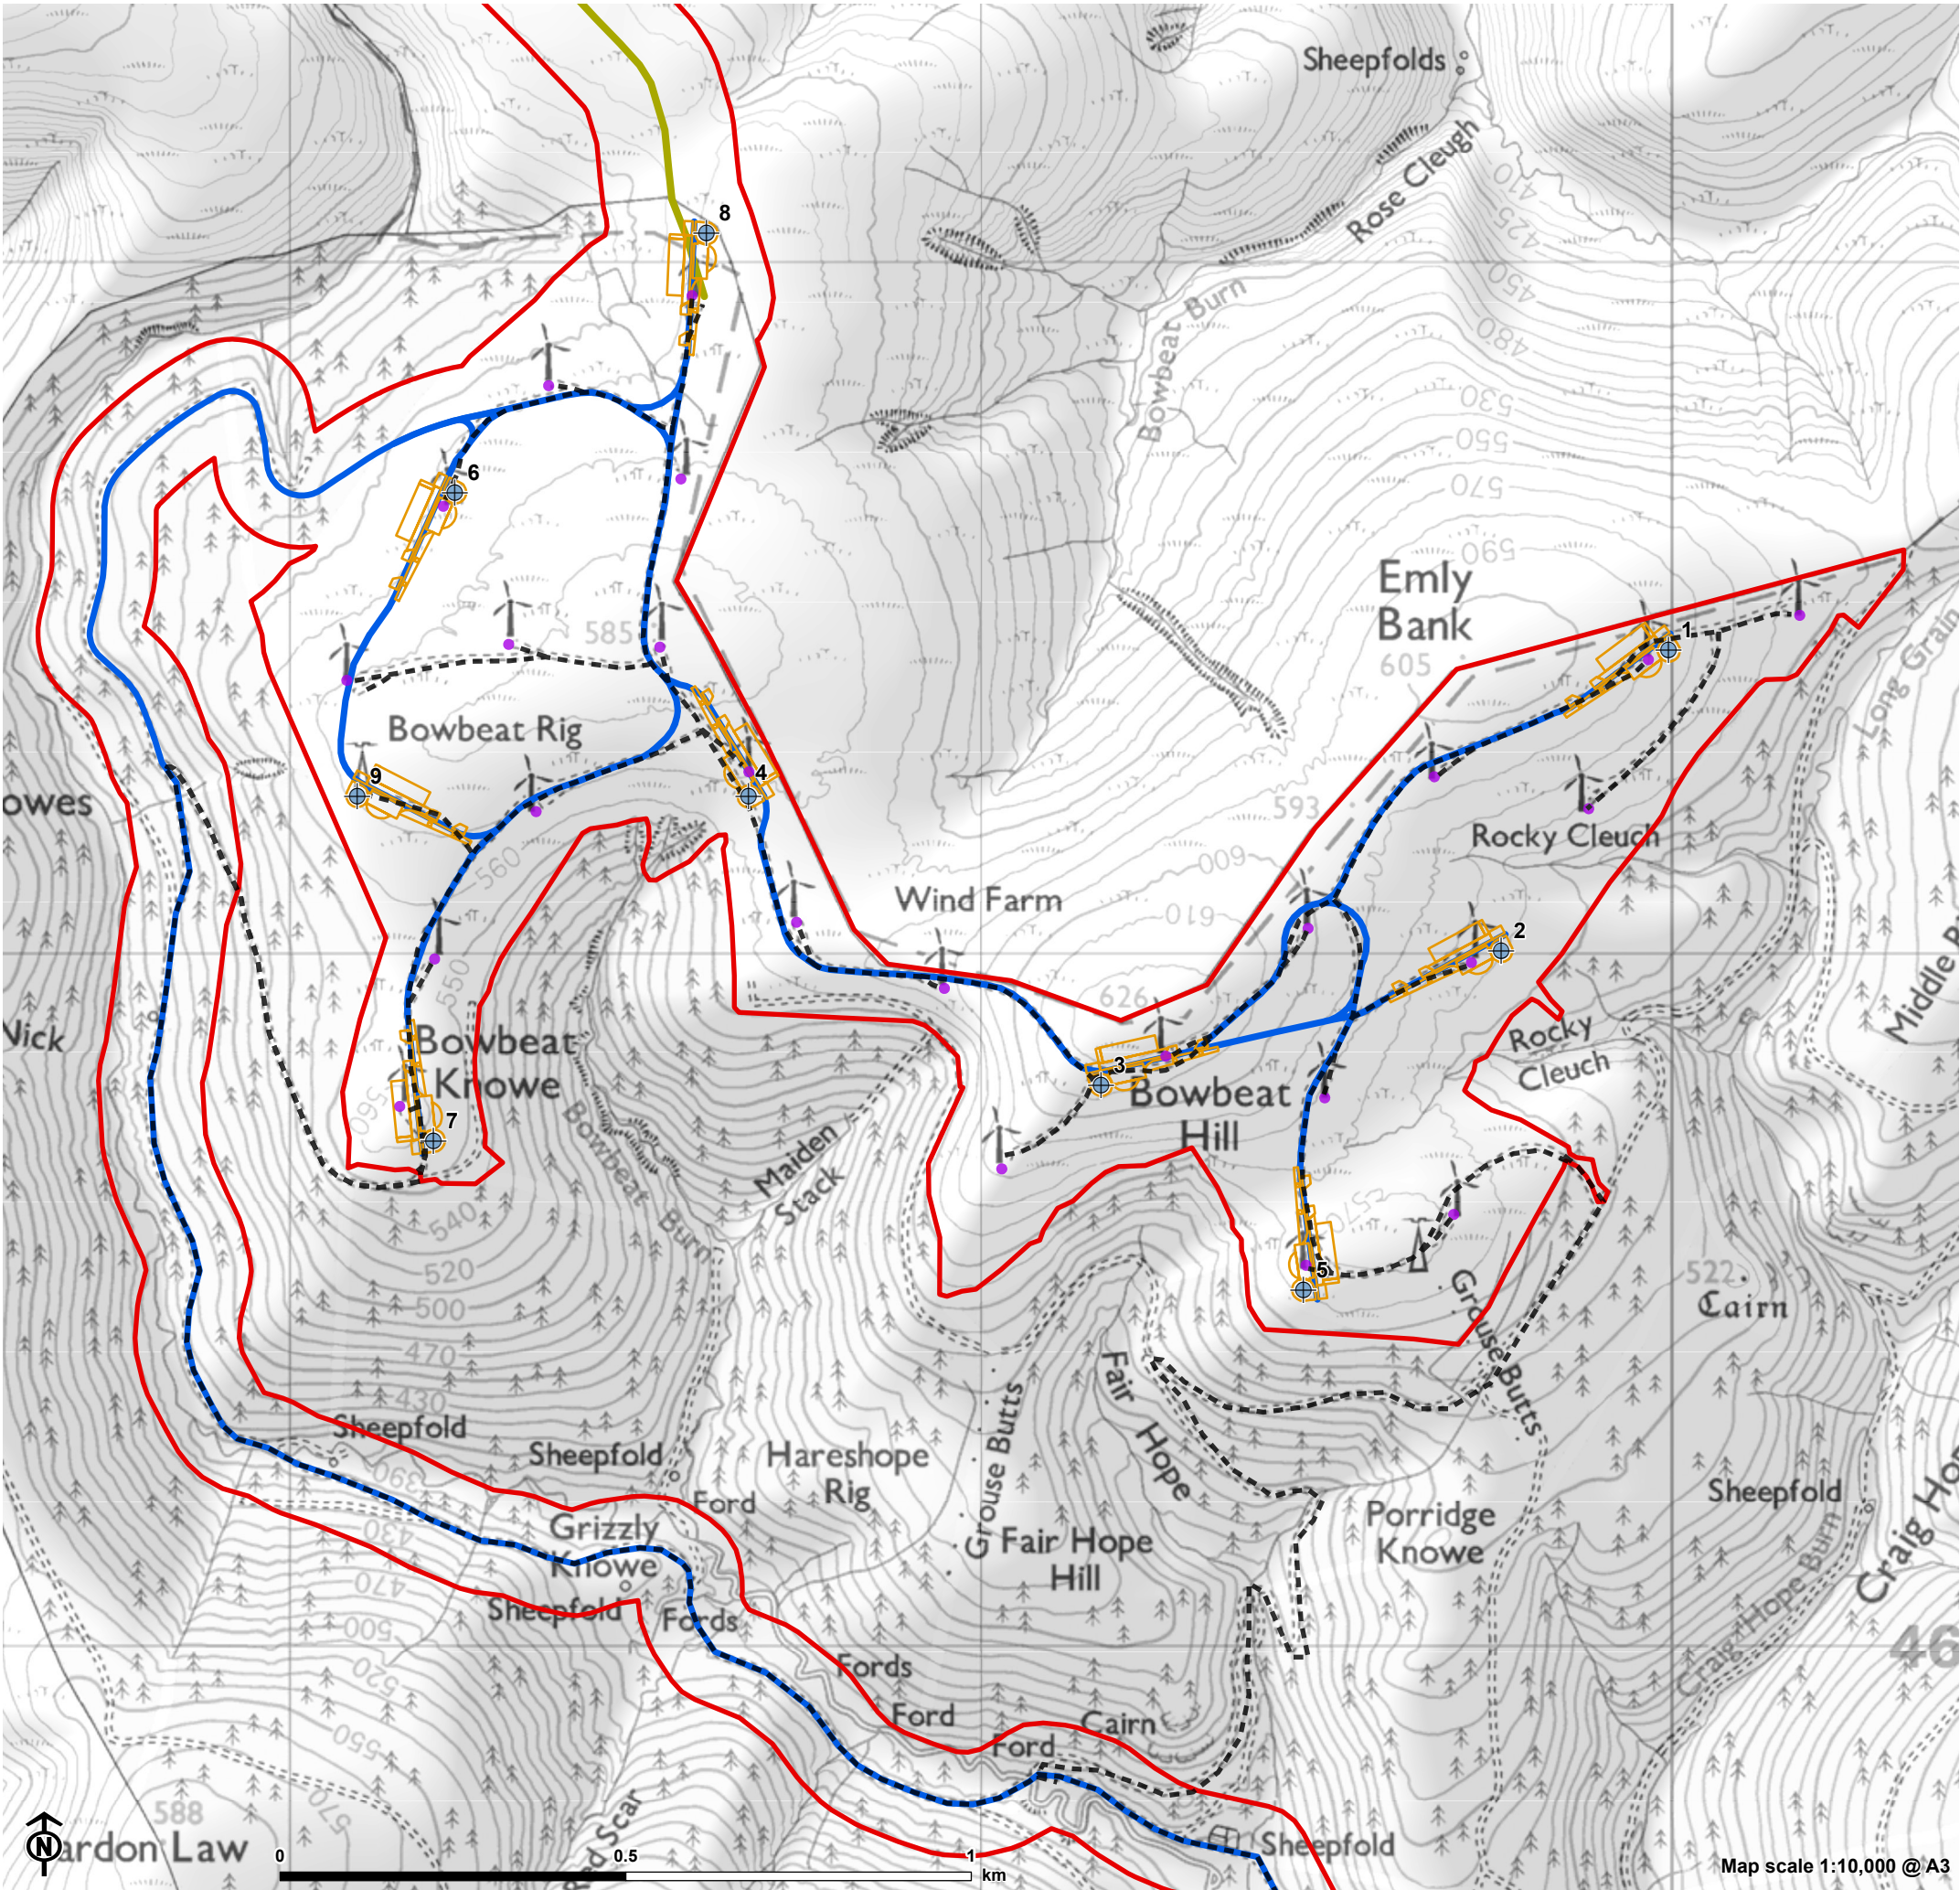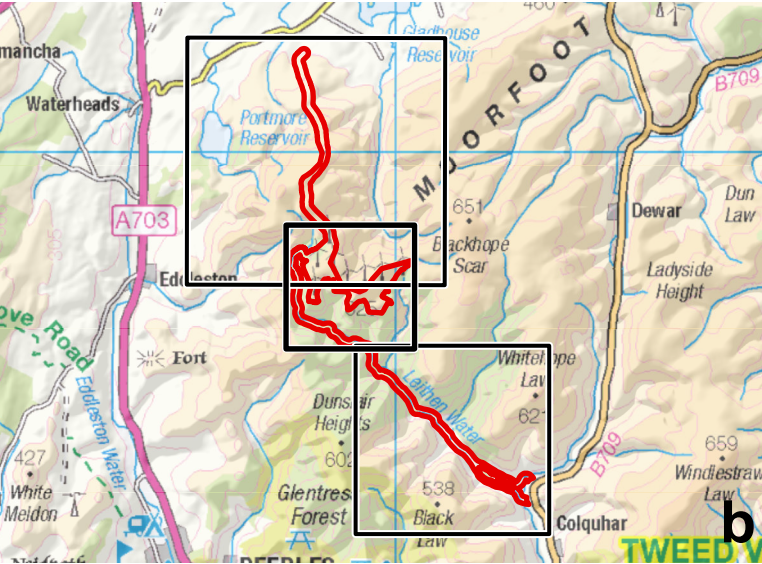

- Site boundary
- Turbine
- Hardstanding
- Proposed access track
- Cable connection to substation
- Existing development infrastructure
- Existing turbine
- Existing access track



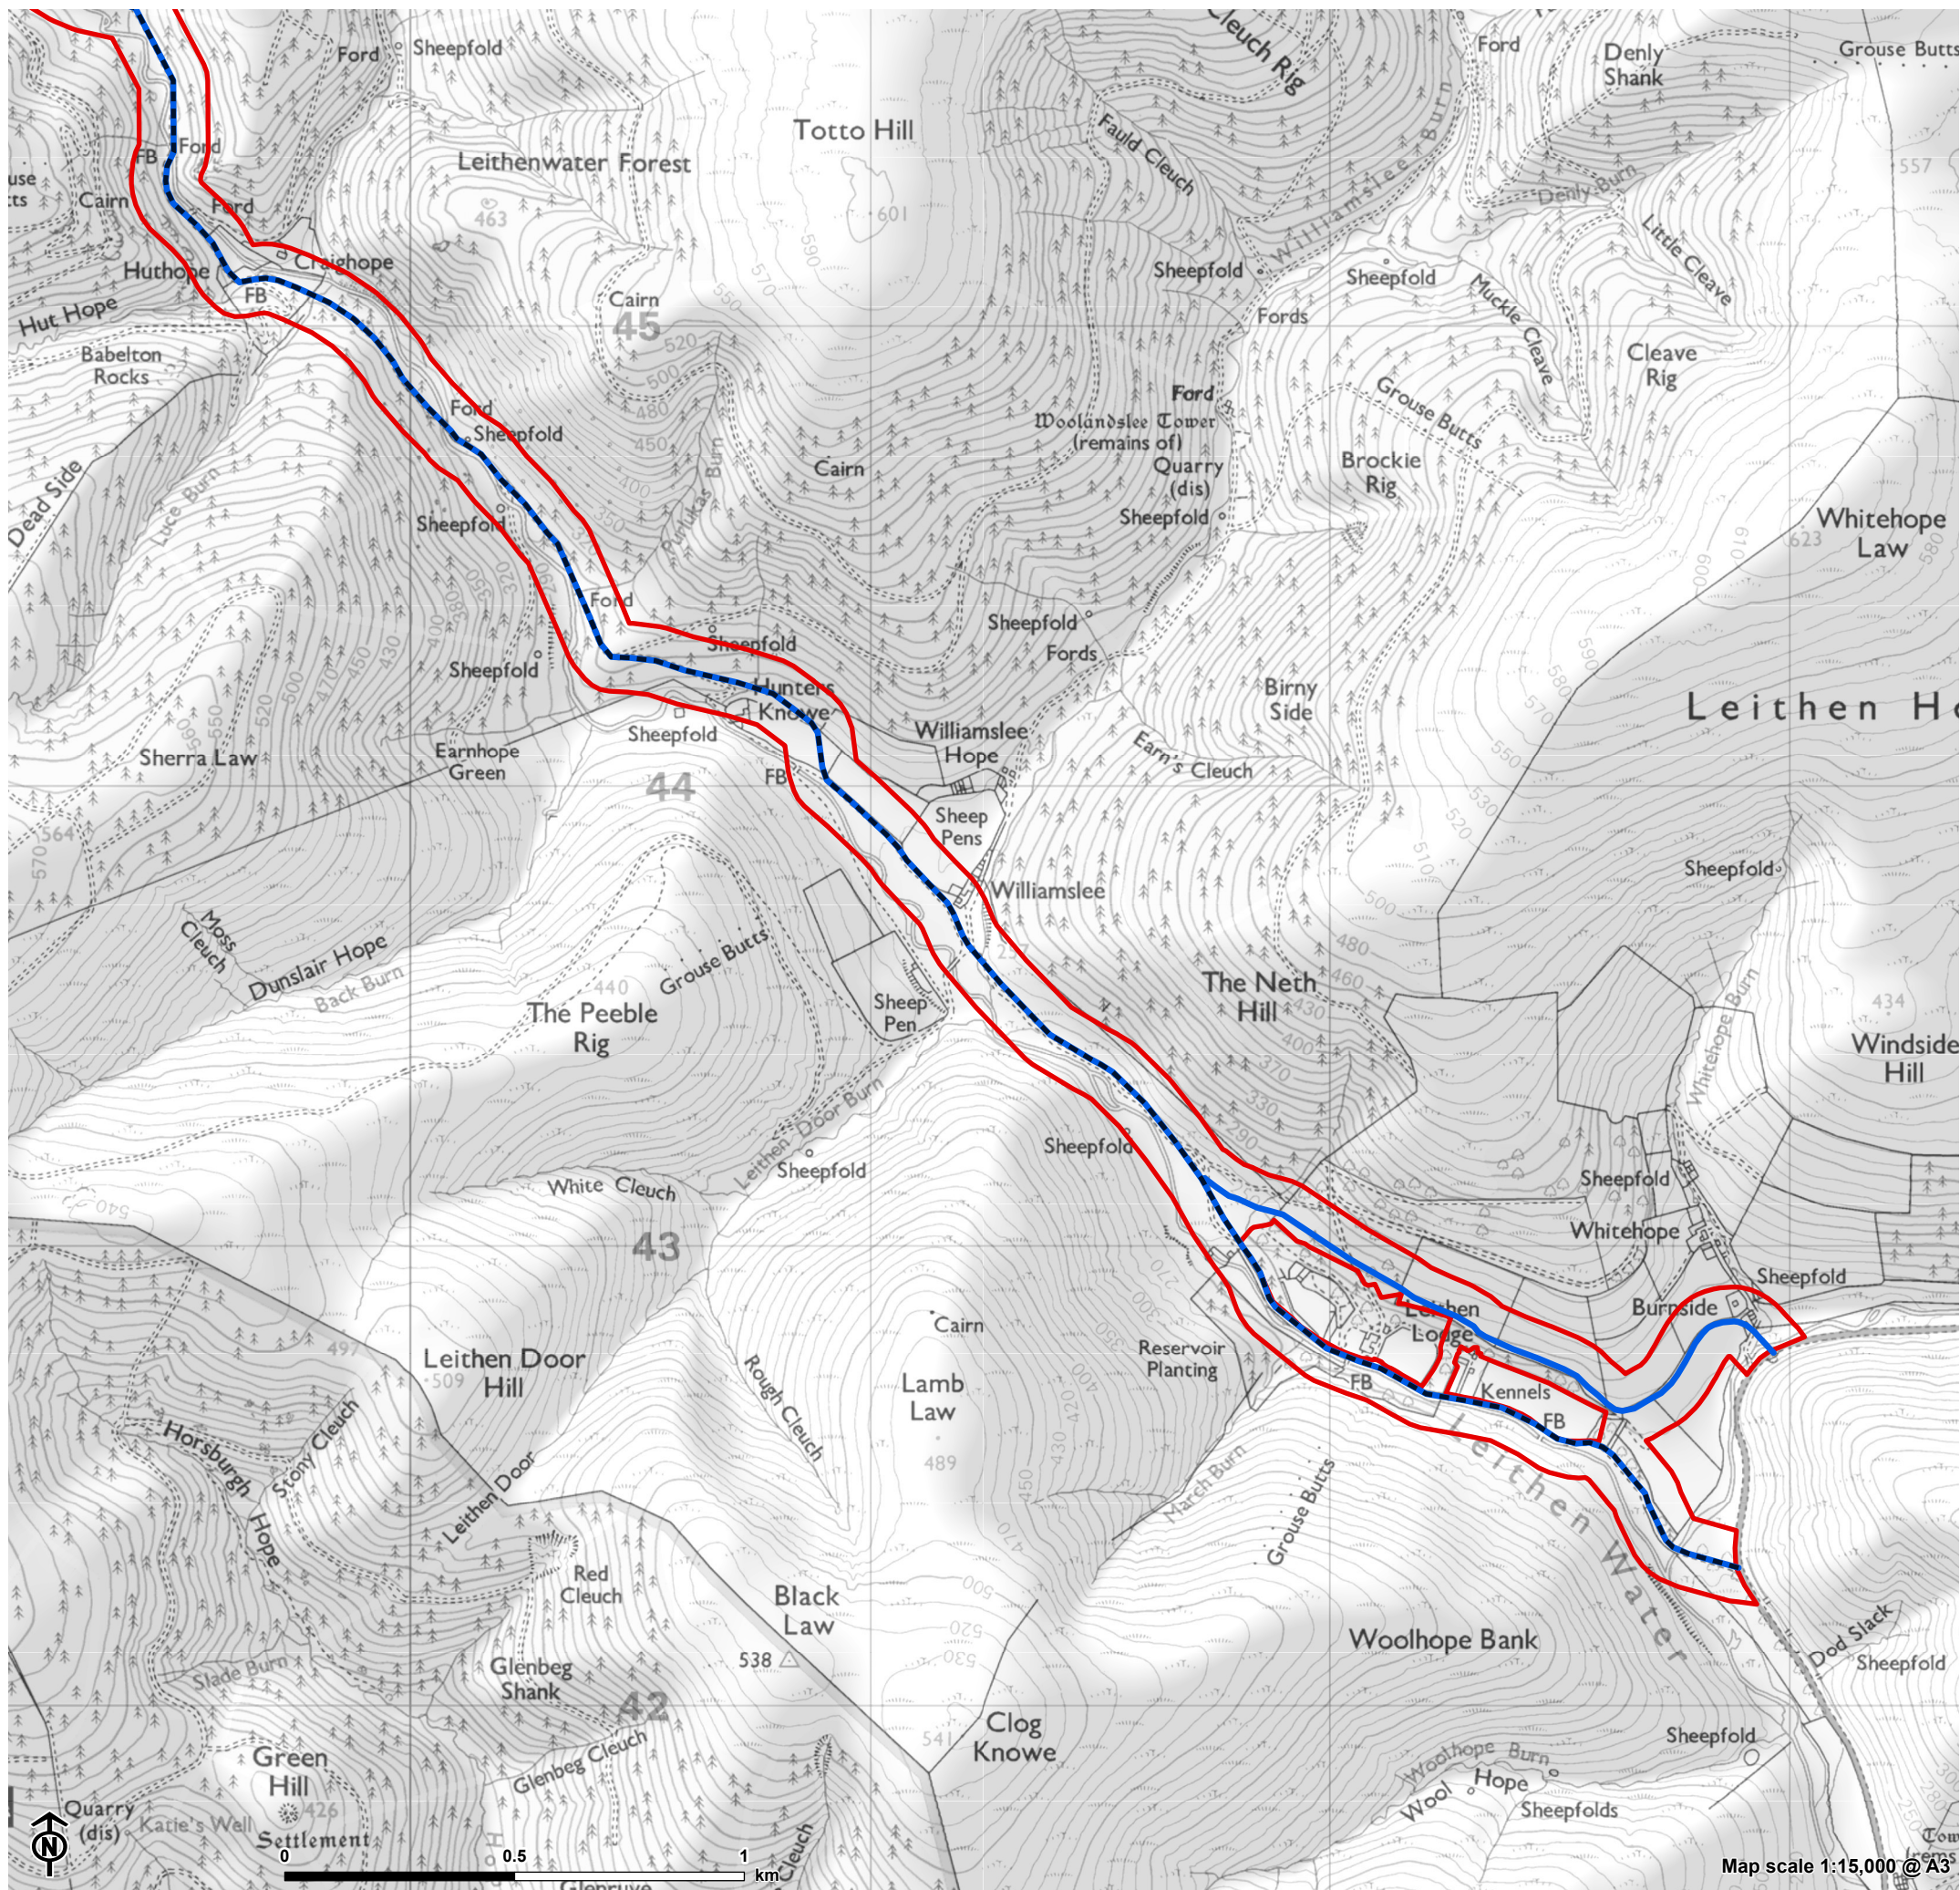


Figure 2.1c: Proposed Development

- Site boundary
- Proposed access track
- Existing access track

